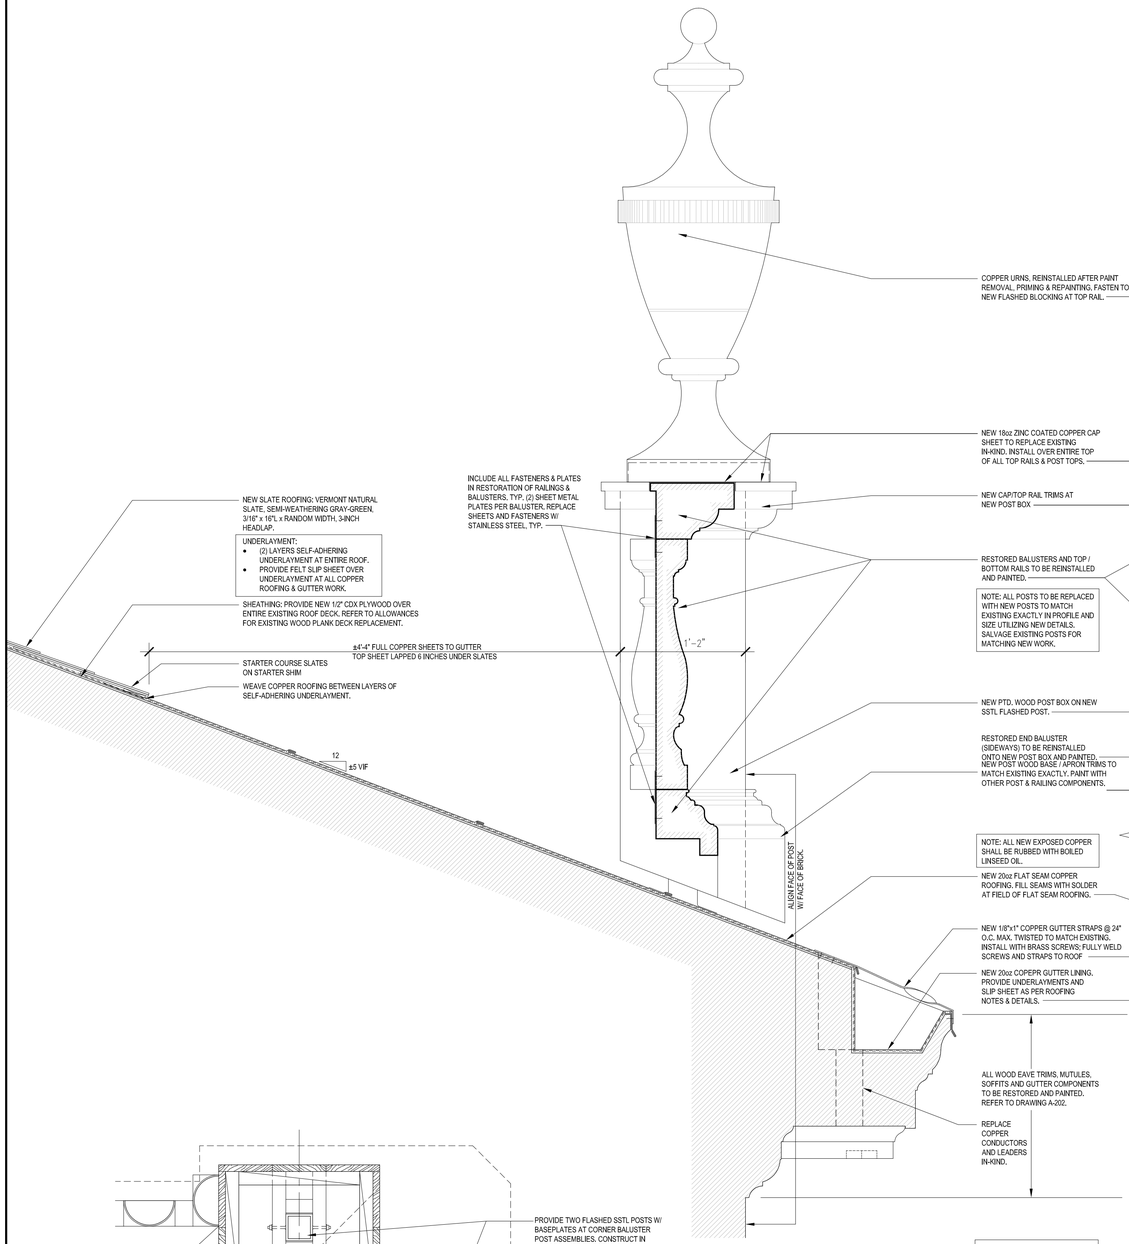

1 BALUSTRADE / NEW ROOFING SECTION

SCALE: 1 1/2"=1'-0"

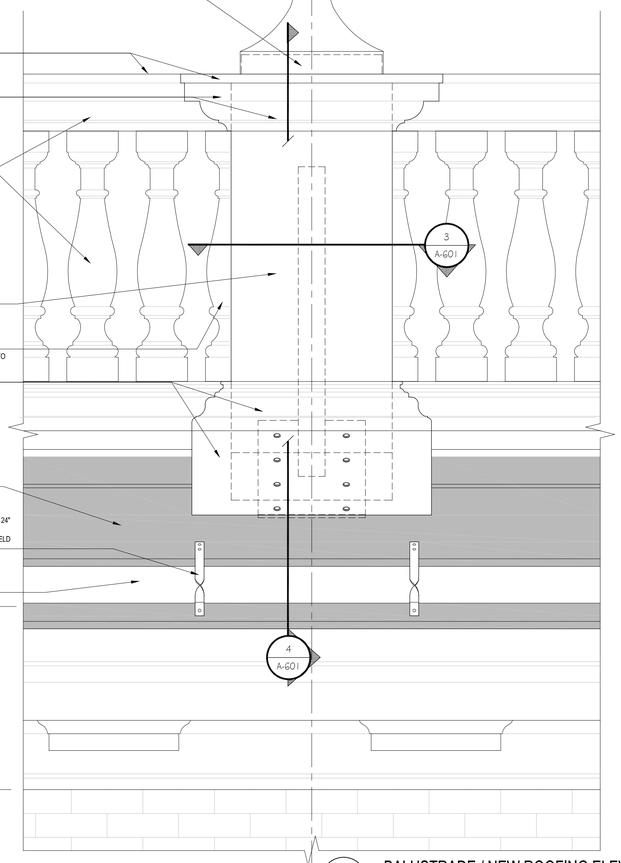

2 BALUSTRADE / NEW ROOFING ELEVATION

SCALE: 1 1/2"=1'-0"

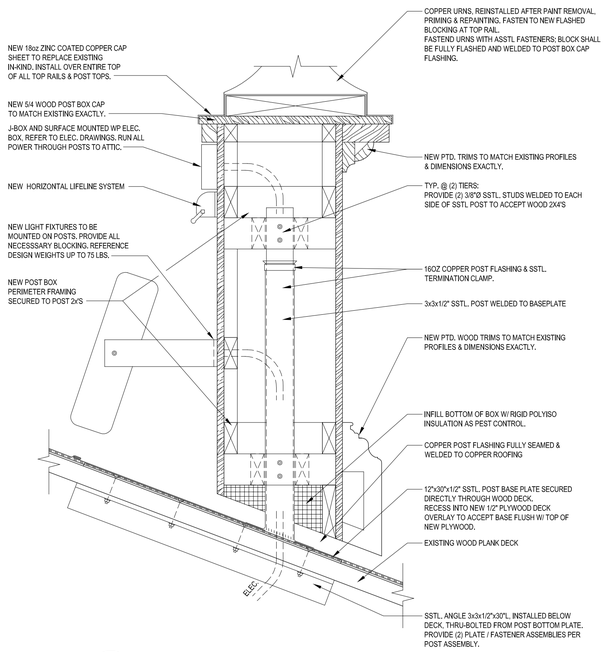

4 BALUSTRADE SECTION

SCALE: 1 1/2"=1'-0"

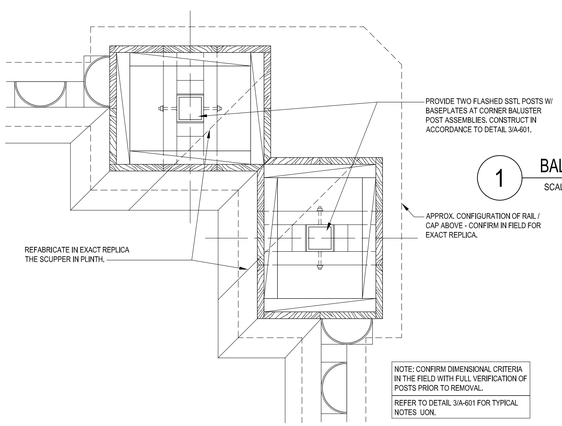

5 TYP. INSIDE CORNER BALUSTER POST PLAN

SCALE: 1 1/2"=1'-0"

NOTE: ALL NEW WOOD COMPONENTS OF BALUSTRADE ASSEMBLIES SHALL BE SPANISH CEDAR AS SPECIFIED.

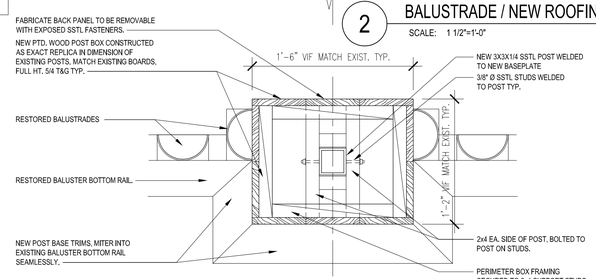

3 TYP. IN-LINE BALUSTER POST PLAN SECTION

SCALE: 1 1/2"=1'-0"

© 2012 TECTON ARCHITECTS INC.

seals	drawing title: DETAILS	STATE OF CONNECTICUT OFFICE OF LEGISLATIVE MANAGEMENT	
	REVISION mark / date / description	PLANS PREPARED BY TectonArchitects | inc www.tectonarchitects.com ONE HARTFORD SQUARE WEST, HARTFORD CONNECTICUT 06106 (T) 860.548.0802	date 04/13/12 scale AS NOTED
	CAD no.	project CONNECTICUT'S OLD STATE HOUSE ROOF REPLACEMENT & FACADE RENOVATIONS 800 MAIN STREET HARTFORD, CT 06106	drawn by MF approved SM
		project no. CT-7301	drawing no. A-601